


FRI CO Surveying & Mapping

Edmund O. Farkas, Registered Land Surveyor

GLENN PARQUE

103 vvd3f Tomporance RSID001957
P.O. Box 96 Sec 20
Ellettsville, Indiana 47429
Phone: 812-876-2305

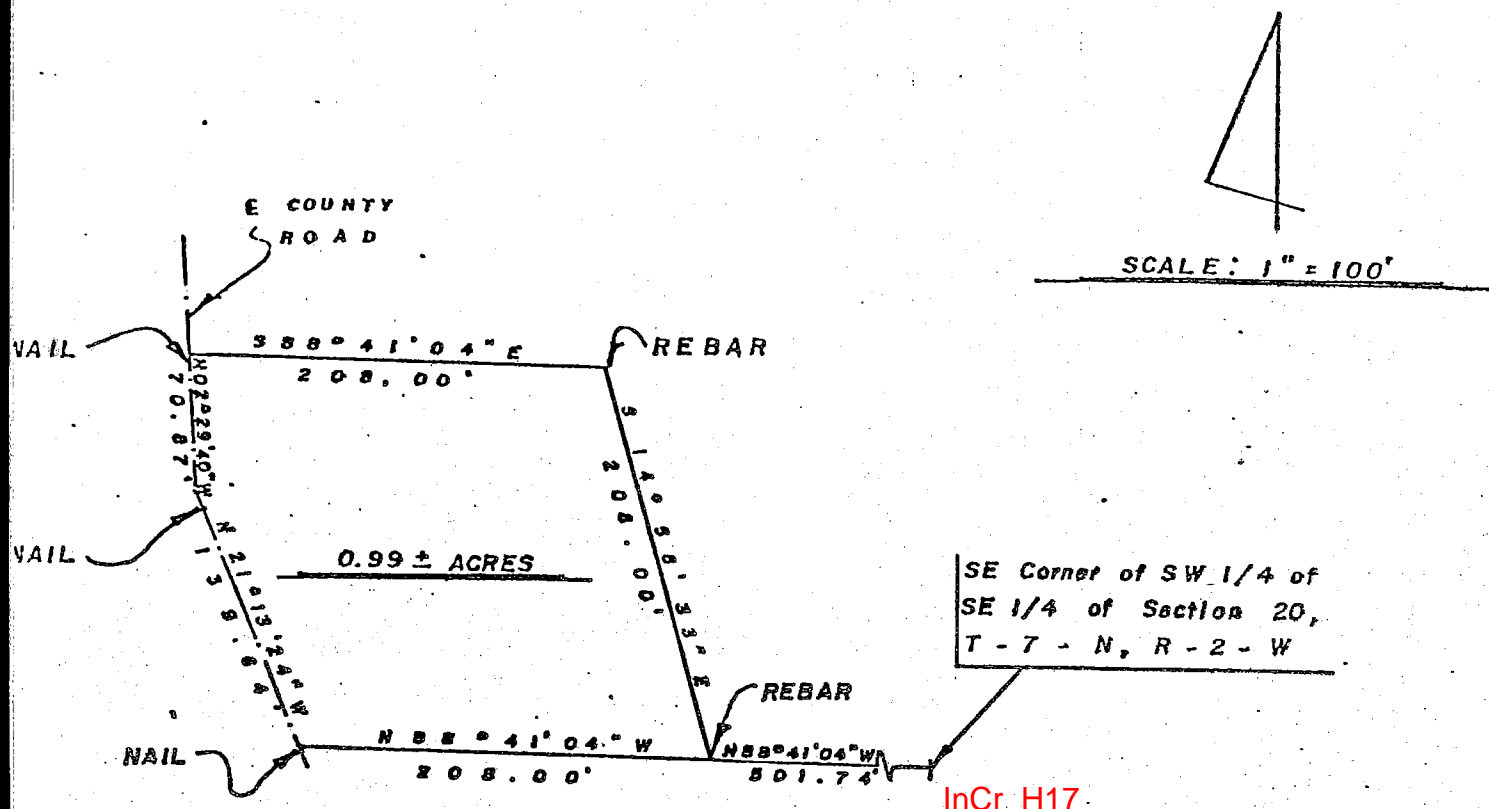

I, Edmund O. Farkas hereby certify that I am a Registered Land Surveyor, licensed in compliance with the Laws of the State of Indiana; that the above plat and following description correctly represent a land survey completed under my supervision on September 19, 1979; that all the monuments shown thereon actually exist; and that their location and type are to the best of my knowledge accurately shown.

Edmund O. Farkas
Registered Land Surveyor
Ind. Reg. No. 30114

A part of the Southwest Quarter of the Southeast Quarter of Section Twenty (20), Township Seven (7) North, Range Two (2) West, Monroe County, Indiana, and more particularly described as follows:

Beginning at a point on the South Line of said Quarter Quarter Section, said point being North Eighty-eight (88) Degrees, Forty-one (41) Minutes, Four (04) Seconds West 501.74 feet from the Southeast Corner of said Quarter Quarter Section, thence along said South Line North Eighty-eight (88) Degrees, Forty-one (41) Minutes, Four (04) Seconds West 208.00 feet, thence leaving said South Line and along the center line of a County Road North Twenty-one (21) Degrees, Thirteen (13) Minutes, Twenty-four (24) Seconds West 139.64 feet, thence along said center line North Two (02) Degrees, Twenty-nine (29) Minutes, Forty (40) Seconds West 70.87 feet, thence leaving said center line South Eighty-eight (88) Degrees, Forty-one (41) Minutes, Four (04) Seconds East 208.00 feet, thence South Fourteen (14) Degrees, Fifty-six (56) Minutes, Thirty-three (33) Seconds East 208.00 feet to the place of beginning.

Containing 0.99 acres, more or less.

Sec 20

TRI CO Surveying & Mapping

FALVE


Edmund O. Farkas, Registered Land Surveyor

103 West Temperance

P.O. Box 96

Ellettsville, Indiana 47429

Phone: 812-876-2305

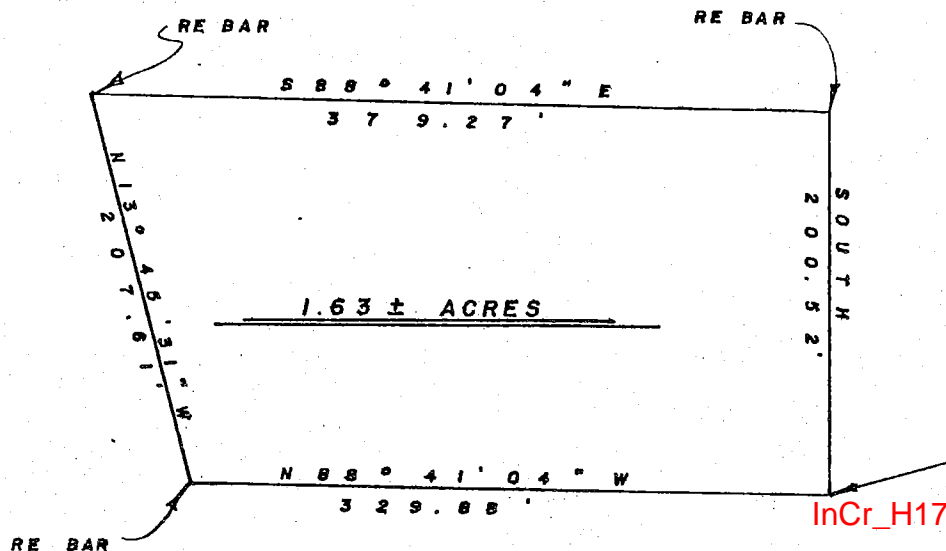


SCALE: 1" = 100'

SE Corner of SW 1/4
of SE 1/4 of Section
20, T-7-N, R-2-W

Sec 20

I, Edmund O. Farkas hereby certify that I am a Registered Land Surveyor, licensed in compliance with the Laws of the State of Indiana; that the above plat and following description correctly represent a land survey completed under my supervision on September 19, 1979; that all the monuments shown thereon actually exist; and that their location and type are to the best of my knowledge accurately shown.

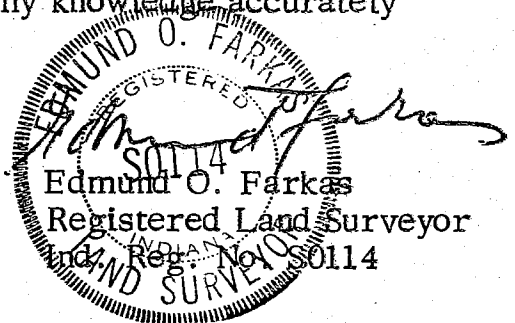

A part of the Southwest Quarter of the Southeast Quarter of Section Twenty (20), Township Seven (7) North, Range Two(2) West, Monroe County, Indiana, and more particularly described as follows:

Beginning at the Southeast Corner of said Quarter Quarter Section, thence along the South Line of said Quarter Quarter Section North Eighty-eight (88) Degrees, Forty-one (41) Minutes, and Four (04) Seconds West 329.88 feet, thence leaving said South Line North Thirteen (13) Degrees, Forty-five (45) Minutes, Thirty-one (31) Seconds West 207.61 feet, thence South Eighty-eight (88) Degrees, Forty-one (41) Minutes, Four (04) Seconds East 379.27 feet to the East Line of the aforesaid Quarter Quarter Section, thence along said East Line South 200.52 feet to the place of beginning.

Containing 1.63 acres, more or less.

TRI CO Surveying & Mapping

Edmund O. Farkas, Registered Land Surveyor

103 West Temperance

P.O. Box 96

Ellettsville, Indiana 47429

Phone: 812-876-2305


DESCRIPTION:

(22.40 ± Acres)


A part of the Southwest Quarter of the Southeast Quarter of Section Twenty (20), Township Seven (7) North, Range Two (2) West, Monroe County, Indiana, and more particularly described as follows:

Beginning at the Northeast Corner of said Quarter Quarter Section, thence along the East Line of said Quarter Quarter Section South 1105.64 feet, thence leaving said East Line North Eighty-eight (88) Degrees, Forty-one (41) Minutes, Four (04) Seconds West 379.27 feet, thence South Thirteen (13) Degrees, Forty-five (45) Minutes, Thirty-one (31) Seconds East 207.61 feet to the South Line of said Quarter Quarter Section, thence along said South Line North Eighty-eight (88) Degrees, Forty-one (41) Minutes, Four (04) Seconds West 171.87 feet, thence leaving said South Quarter Quarter Line North Fourteen (14) Degrees, Fifty-six (56) Minutes, Thirty-three (33) Seconds West 208.00 feet, thence North Eighty-eight (88) Degrees, Forty-one (41) Minutes, Four (04) Seconds West 208.00 feet to the center line of a County Road, thence along said center line the following courses and distances: North Two (02) Degrees, Twenty-nine (29) Minutes, Forty (40) Seconds West 175.94 feet, thence North Four (04) Degrees, Five (05) Minutes, Eighteen (18) Seconds West 164.86 feet, thence North Six (06) Degrees, Twenty-eight (28) Minutes, Forty-three (43) Seconds West 222.16 feet, thence North Twenty-three (23) Degrees, Forty-seven (47) Minutes, Forty-three (43) Seconds West 379.24 feet, thence North Fourteen (14) Degrees, Forty-four (44) Minutes, Forty-three (43) Seconds West 192.36 feet, thence North Thirteen (13) Degrees, Fourteen (14) Minutes, Forty-three (43) Seconds West 18.70 feet to the North Line of said Quarter Quarter Section, thence leaving said center line and along said North Line South Eighty-eight (88) Degrees, Forty-one (41) Minutes, Four (04) Seconds East 1014.19 feet to the place of beginning.

Containing 22.40 acres, more or less.

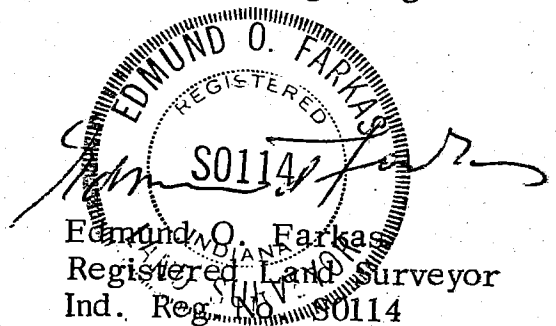

Sec 20 2nd Creek Runy to Hill NE CORNER SW 1/4 NW 1/4 SEC 20 T7N R2W
8645 BREEDEN

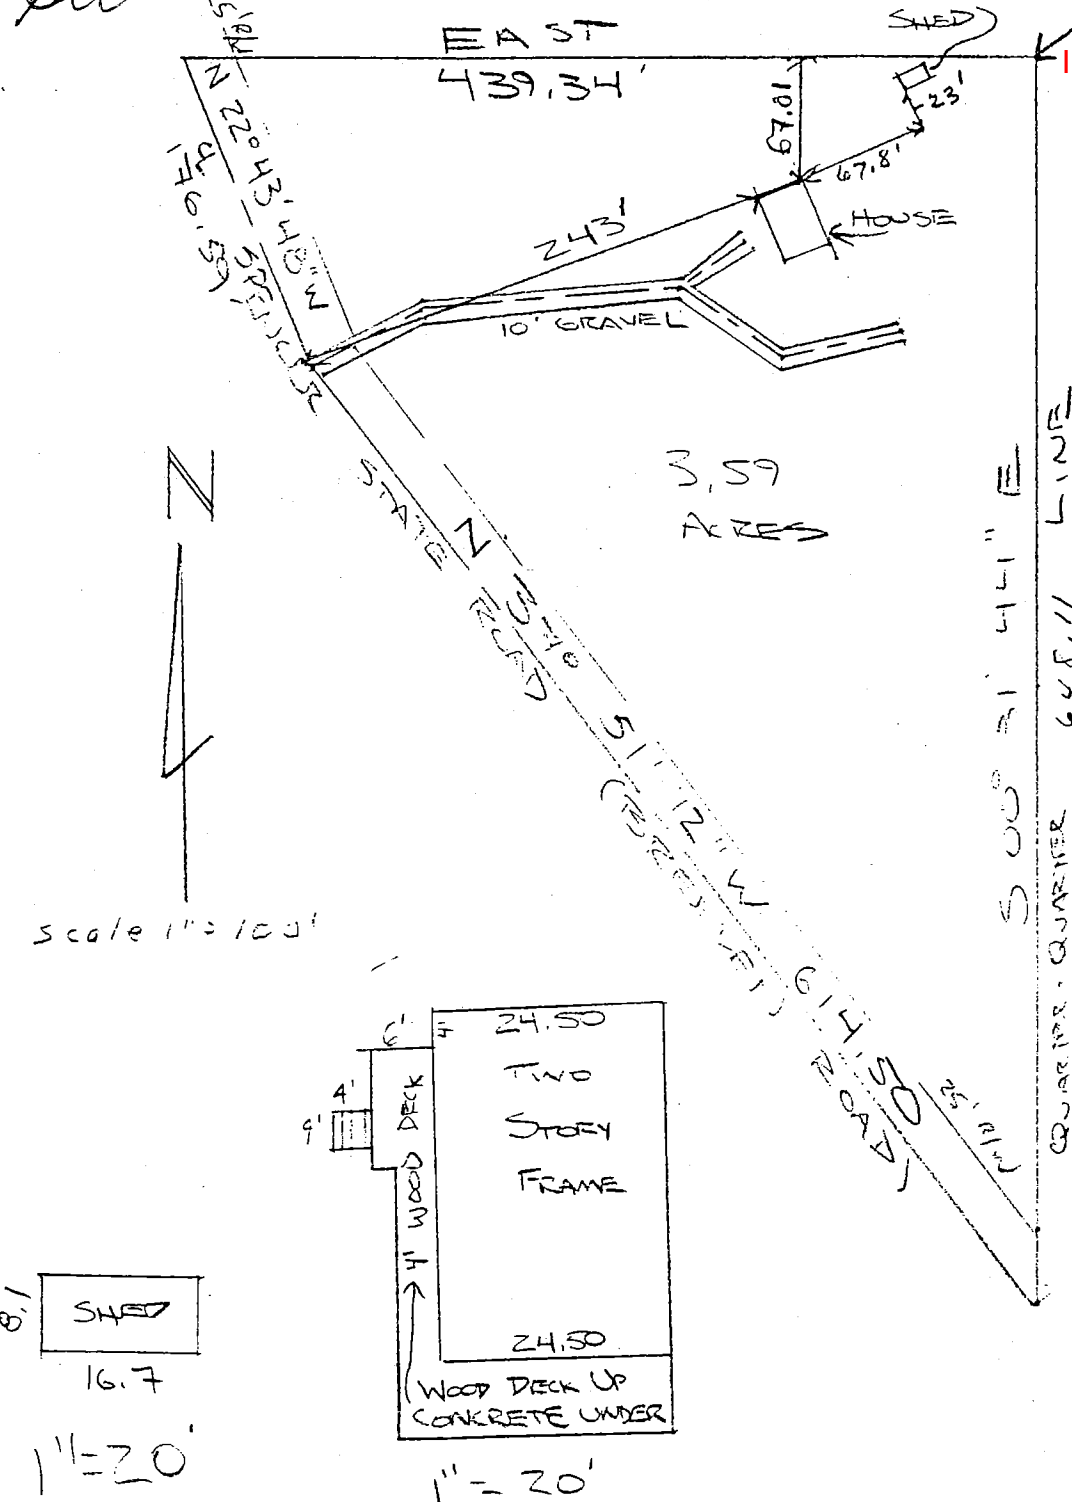


DESCRIPTION:


Four (4) acres and Nine (9) rods off of the Northeast corner of the Southwest quarter of the Northwest quarter of Section Twenty (20), Township Seven (7) North, Range Two (2) West, in Monroe County, Indiana, being that part of said quarter quarter Section that lies East and North of the center of the Spencer State Road (Breeden Road), and described more particularly as follows: Beginning at the Northeast corner of the Southwest quarter of the Northwest quarter of said Section 20, thence South 00° 31' 49" East 648.11 feet and to the centerline of Breeden Road, thence over and along said centerline North 37° 51' 12" West 614.50 feet, thence North 22° 43' 48" West 176.59 feet, thence leaving said centeline East 439.34 feet and to the point of beginning. Containing 3.59 acres, more or less.

CERTIFICATION:

I hereby certify that the plat shown is a true and complete survey of the described property, and further certify that all improvements are wholly within the boundaries of said described property, and that the said improvements do not encroach upon any other property, nor are there any encroachments from any other property on said surveyed property.

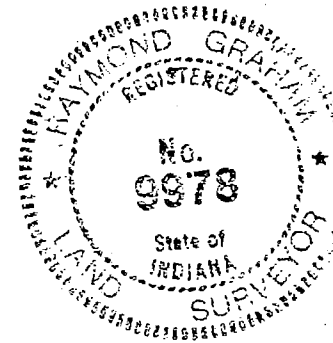


Raymond Graham
Raymond Graham
R.P.E. 8409 R.L.S. 9978-Indiana
3215 N. Smith Pike
Bloomington, Indiana
July 11, 1991

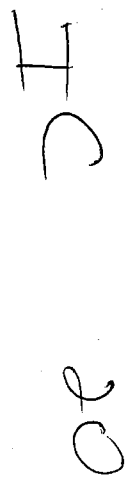

A PART OF THE NORTHEAST QUARTER OF THE SOUTHWEST QUARTER AND A PART OF THE NORTHWEST QUARTER OF THE SOUTHEAST QUARTER, IN SECTION 20, TOWNSHIP 7 NORTH, RANGE 2 WEST, MONROE COUNTY, INDIANA DESCRIBED AS FOLLOWS: BEGINNING AT THE SOUTHEAST CORNER OF THE SAID NORTHEAST QUARTER OF THE SOUTHWEST QUARTER; THENCE ALONG THE WEST LINE OF THE SAID NORTHEAST QUARTER OF THE SOUTHEAST QUARTER NORTH 00 DEGREES 31 MINUTES 49 SECONDS WEST FOR 942.19 FEET; THENCE LEAVING THE SAID WEST LINE NORTH 50 DEGREES 24 MINUTES 04 SECONDS EAST FOR 475.08 FEET; THENCE SOUTH 43 DEGREES 23 MINUTES 42 SECONDS EAST FOR 725.13 FEET; THENCE NORTH 49 DEGREES 35 MINUTES 36 SECONDS EAST FOR 300.00 FEET AND 364.24 FEET; THENCE SOUTH 36 DEGREES 58 MINUTES 28 SECONDS EAST FOR 90.96 FEET; THENCE SOUTH 32 DEGREES 36 MINUTES 32 SECONDS EAST FOR 99.18 FEET; THENCE SOUTH 26 DEGREES 22 MINUTES 45 SECONDS EAST FOR 126.80 FEET; THENCE SOUTH 19 DEGREES 44 MINUTES 04 SECONDS EAST FOR 106.84 FEET; THENCE SOUTH 15 DEGREES 46 MINUTES 20 SECONDS EAST FOR 306.19 FEET AND TO THE SOUTH LINE OF THE SAID NORTHWEST QUARTER OF THE SOUTHEAST QUARTER; THENCE LEAVING THE SAID ROAD CENTERLINE AND WITH THE SAID SOUTH LINE AND SOUTH LINE OF SAID NORTHEAST QUARTER OF THE SOUTHWEST QUARTER NORTH 88 DEGREES 58 MINUTES 12 SECONDS WEST FOR 1805.32 FEET AND TO THE POINT OF BEGINNING, CONTAINING IN ALL 31.77 ACRES, MORE OR LESS, SUBJECT TO A 30.00 COUNTY HIGHWAY RIGHT-OF-WAY FROM THE CENTERLINE OF SNOW ROAD FOR COUNTY HIGHWAY RIGHT-OF-WAY.

005-66800-00
005-66800-00

PART NE 1/4, SW 1/4,
PART SE 1/4, NW 1/4,
SECTION 20, T 7N, R 2W
Monroe County, Indiana

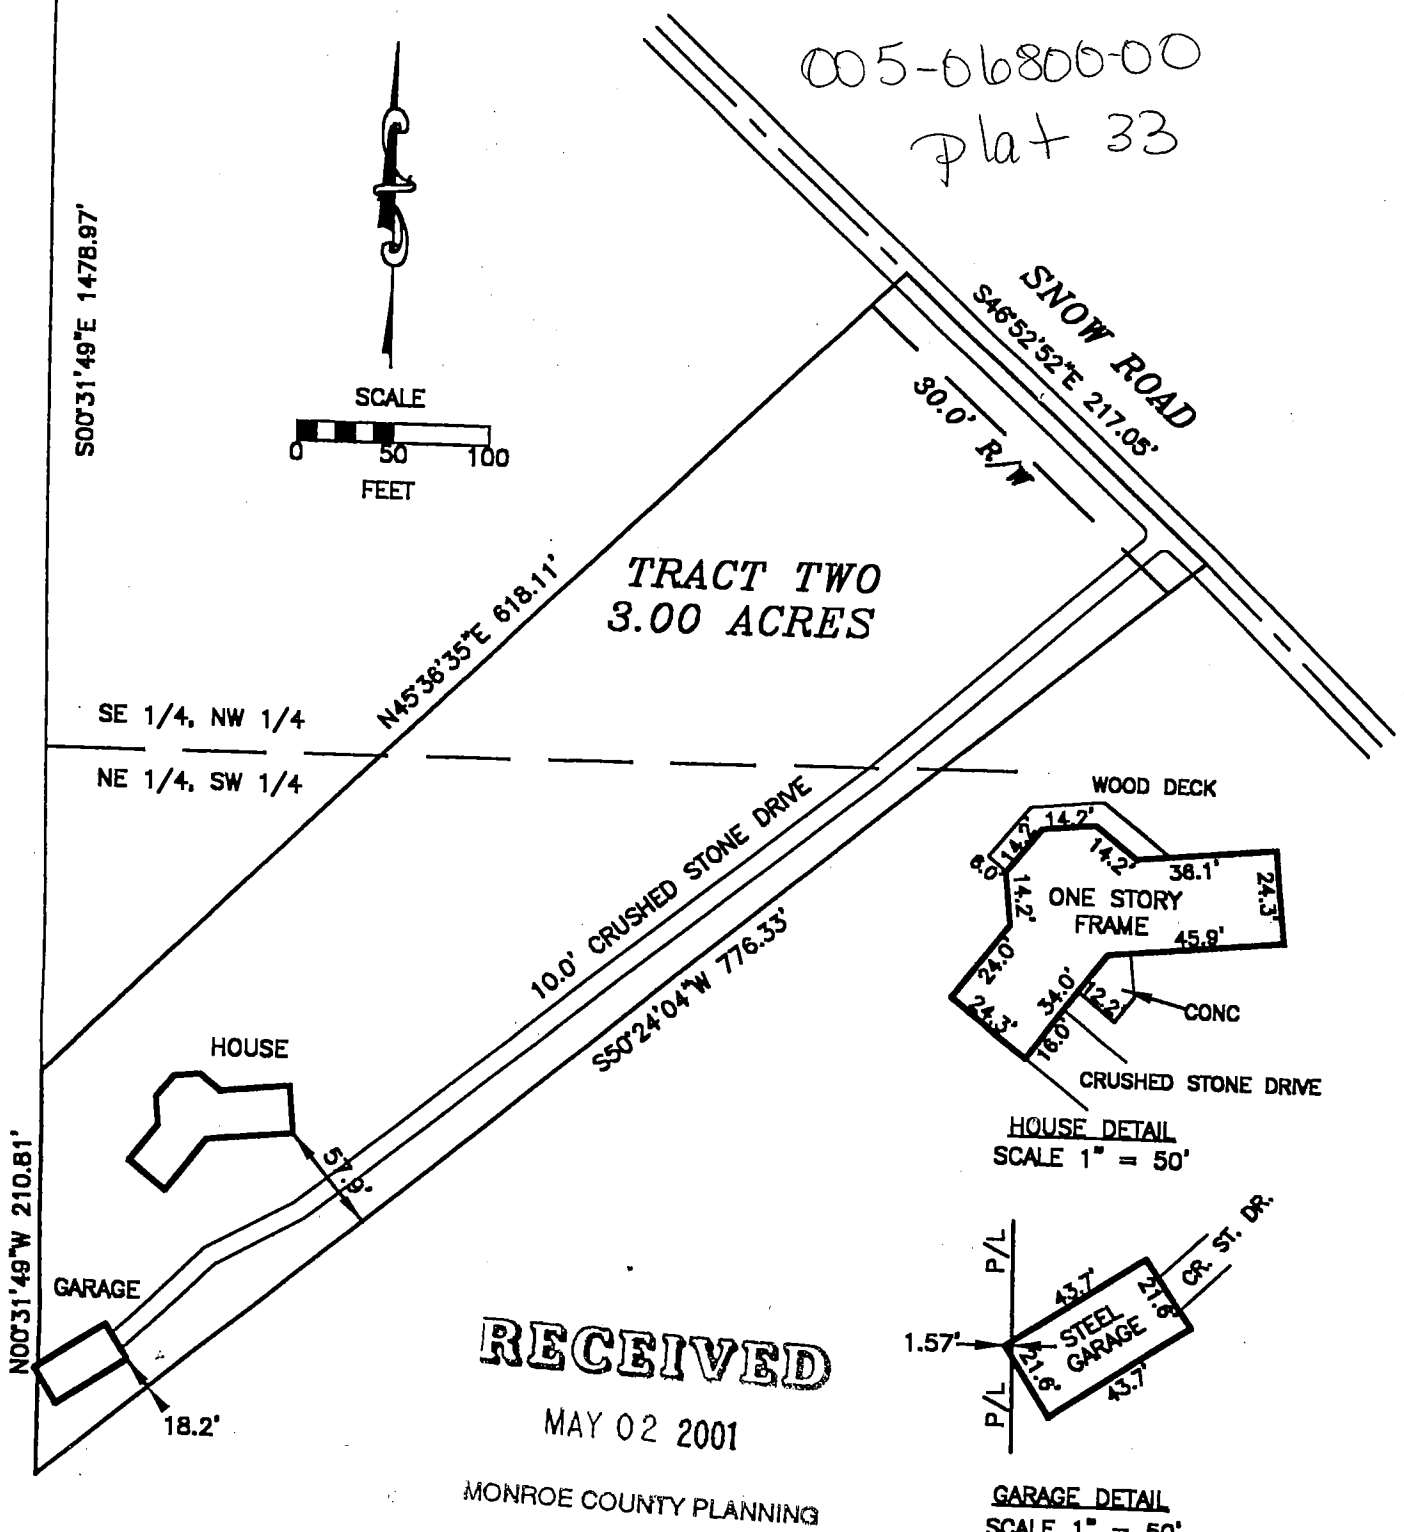005-66800-00
plat 3320-7-200
Indian Creek**DESCRIPTION:**

A PART OF THE SOUTHEAST QUARTER OF THE NORTHWEST QUARTER, AND A PART OF THE NORTHEAST QUARTER OF THE SOUTHWEST QUARTER OF SECTION 20, TOWNSHIP 7 NORTH, RANGE 2 WEST, MONROE COUNTY, INDIANA, DESCRIBED AS FOLLOWS: COMMENCING AT THE NORTHWEST CORNER OF THE SAID SOUTHEAST QUARTER OF THE NORTHWEST QUARTER THENCE ALONG THE WEST LINE OF THE SAID SOUTHEAST QUARTER OF THE NORTHWEST QUARTER QUARTER OF THE SOUTHWEST QUARTER SOUTH 00 DEGREES 31 MINUTES 49 SECONDS EAST FOR 1478.97 FEET AND TO THE POINT OF BEGINNING; THENCE LEAVING SAID WEST LINE NORTH 45 DEGREES 38 MINUTES 35 SECONDS EAST FOR 618.11 FEET AND TO THE CENTERLINE OF SNOW ROAD; THENCE WITH THE SAID ROAD CENTERLINE SOUTH 46 DEGREES 52 MINUTES 52 SECONDS EAST FOR 217.05 FEET; THENCE LEAVING THE SAID ROAD CENTERLINE SOUTH 50 DEGREES 24 MINUTES 04 SECONDS WEST FOR 776.33 FEET AND TO THE SAID WEST LINE OF THE SAID NORTHEAST QUARTER OF THE SOUTHWEST QUARTER; THENCE ALONG SAID WEST LINE NORTH 00 DEGREES 31 MINUTES 49 SECONDS WEST FOR 210.81 FEET AND TO THE POINT OF BEGINNING. CONTAINING 3.00 ACRES, MORE OR LESS. SUBJECT TO A 30.00 FOOT COUNTY HIGHWAY RIGHT-OF-WAY FROM THE CENTERLINE OF SNOW ROAD.




SURVEYOR'S SIGNATURE

Raymond Graham
 RAYMOND GRAHAM
 R.P.E. 8409 R.L.S. 9978
 815 WEST KIRKWOOD AVENUE
 BLOOMINGTON, IN 47404
 APRIL 25, 2001 JOB NO. 01-120

PART SE 1/4, NW 1/4,
 PART NE 1/4, SW 1/4,
 PART SW 1/4, NW 1/4,
 PART NW 1/4, SW 1/4,
 SECTION 20, T 7N, R 2W
 Monroe County, Indiana

005-66866-01
 19 plat.

20-7-200

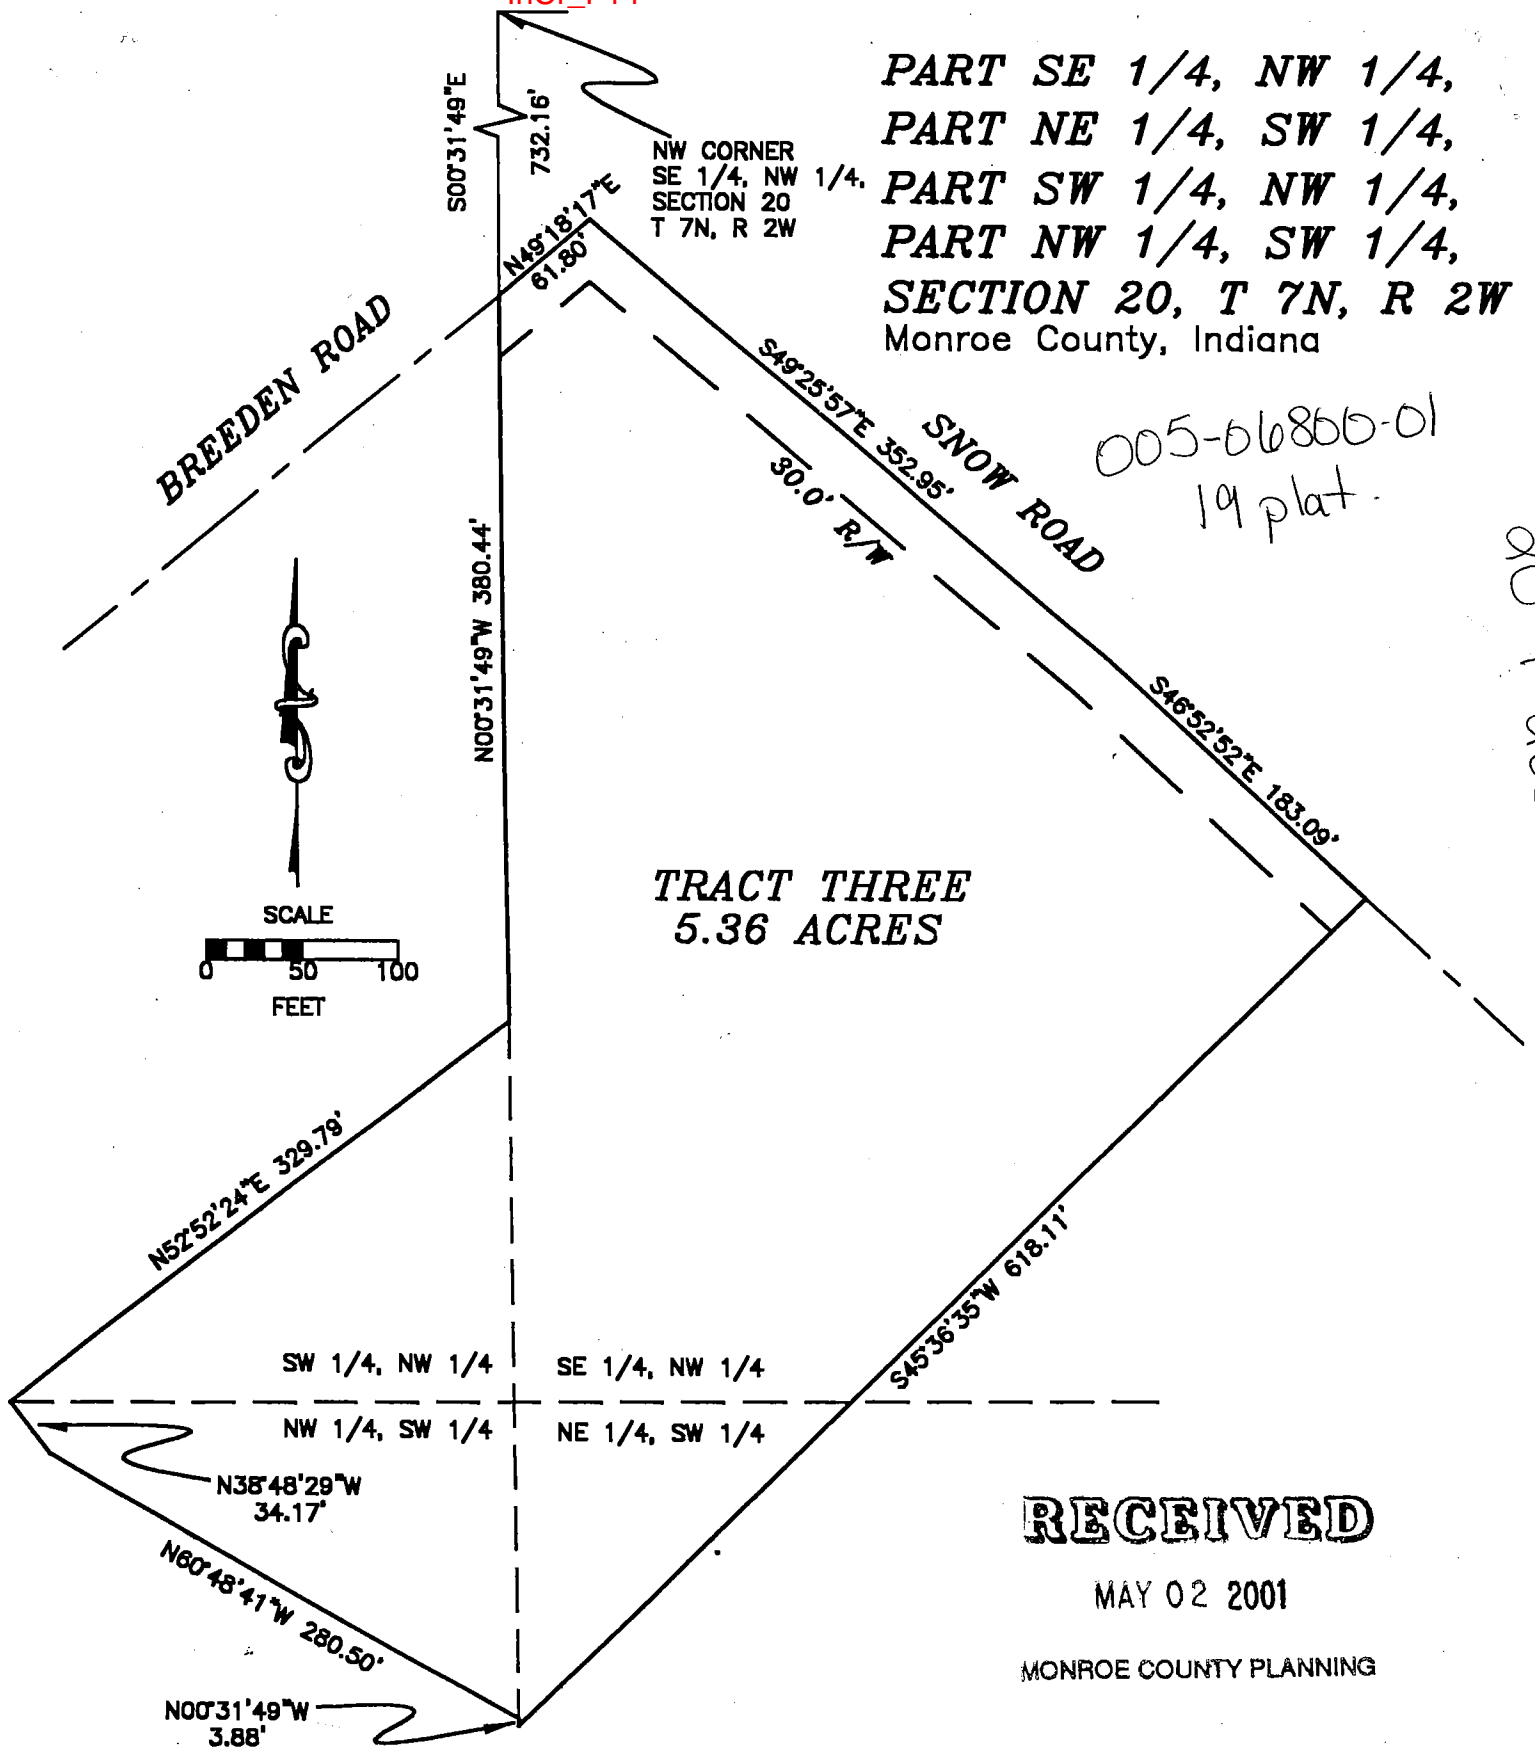

RECEIVED

MAY 02 2001

MONROE COUNTY PLANNING

DESCRIPTION:

A PART OF THE SOUTHEAST QUARTER OF THE NORTHWEST QUARTER, A PART OF THE NORTHEAST QUARTER OF THE SOUTHWEST QUARTER, A PART OF THE SOUTHWEST QUARTER OF THE NORTHWEST QUARTER, A PART OF THE NORTHWEST QUARTER OF THE SOUTHWEST QUARTER, ALL IN SECTION 20, TOWNSHIP 7 NORTH, RANGE 2 WEST, MONROE COUNTY, INDIANA, DESCRIBED AS FOLLOWS: COMMENCING AT THE NORTHWEST CORNER OF THE SAID SOUTHEAST QUARTER OF THE NORTHWEST QUARTER; THENCE ALONG THE WEST LINE OF THE SAID SOUTHEAST QUARTER OF THE NORTHWEST QUARTER SOUTH 00 DEGREES 31 MINUTES 49 SECONDS EAST FOR 732.16 FEET AND TO THE POINT OF BEGINNING, BEING IN THE CENTERLINE OF BREEDEN ROAD; THENCE LEAVING THE SAID WEST LINE AND WITH THE SAID BREEDEN ROAD CENTERLINE NORTH 49 DEGREES 18 MINUTES 17 SECONDS EAST FOR 61.80 FEET AND TO THE INTERSECTION OF THE SAID BREEDEN ROAD CENTERLINE WITH THE CENTERLINE OF SNOW ROAD; THENCE LEAVING THE SAID BREEDEN ROAD CENTERLINE AND WITH THE SAID SNOW ROAD CENTERLINE SOUTH 49 DEGREES 25 MINUTES 57 SECONDS EAST FOR 352.95 FEET; THENCE SOUTH 46 DEGREES 52 MINUTES 52 SECONDS EAST FOR 183.09 FEET; THENCE LEAVING THE SAID SNOW ROAD CENTERLINE SOUTH 45 DEGREES 36 MINUTES 35 SECONDS WEST FOR 618.11 FEET AND TO THE WEST LINE OF THE SAID NORTHEAST QUARTER OF THE SOUTHWEST QUARTER; THENCE WITH THE SAID WEST LINE NORTH 00 DEGREES 31 MINUTES 49 SECONDS WEST FOR 3.88 FEET; THENCE NORTH 60 DEGREES 48 MINUTES 41 SECONDS WEST FOR 280.50 FEET; THENCE NORTH 38 DEGREES 48 MINUTES 29 SECONDS WEST FOR 34.17 FEET; THENCE NORTH 52 DEGREES 52 MINUTES 24 SECONDS EAST FOR 329.79 FEET AND TO THE SAID WEST LINE OF THE SAID SOUTHEAST QUARTER OF THE NORTHWEST QUARTER; THENCE WITH THE SAID WEST LINE NORTH 00 DEGREES 31 MINUTES 49 SECONDS WEST FOR 380.44 FEET AND TO THE POINT OF BEGINNING. CONTAINING 5.36 ACRES, MORE OR LESS. SUBJECT TO A 30.00 FOOT COUNTY HIGHWAY RIGHT OF WAY FROM THE CENTERLINES OF BREEDEN ROAD AND SNOW ROAD.





SURVEYOR'S SIGNATURE

Raymond Graham
 RAYMOND GRAHAM
 R.P.E. 8409 R.L.S. 9978
 615 WEST KIRKWOOD AVENUE
 BLOOMINGTON, IN 47404
 APRIL 25, 2001 JOB NO. 01-120

IC 20

RSID001962

EXHIBIT "A"
TYPE "E" ADMINISTRATIVE SUBDIVISION
PART OF THE SW 1/4 AND NW 1/4 OF
THE NW 1/4 SECTION 20 T7N, R2W
MONROE COUNTY, INDIANA

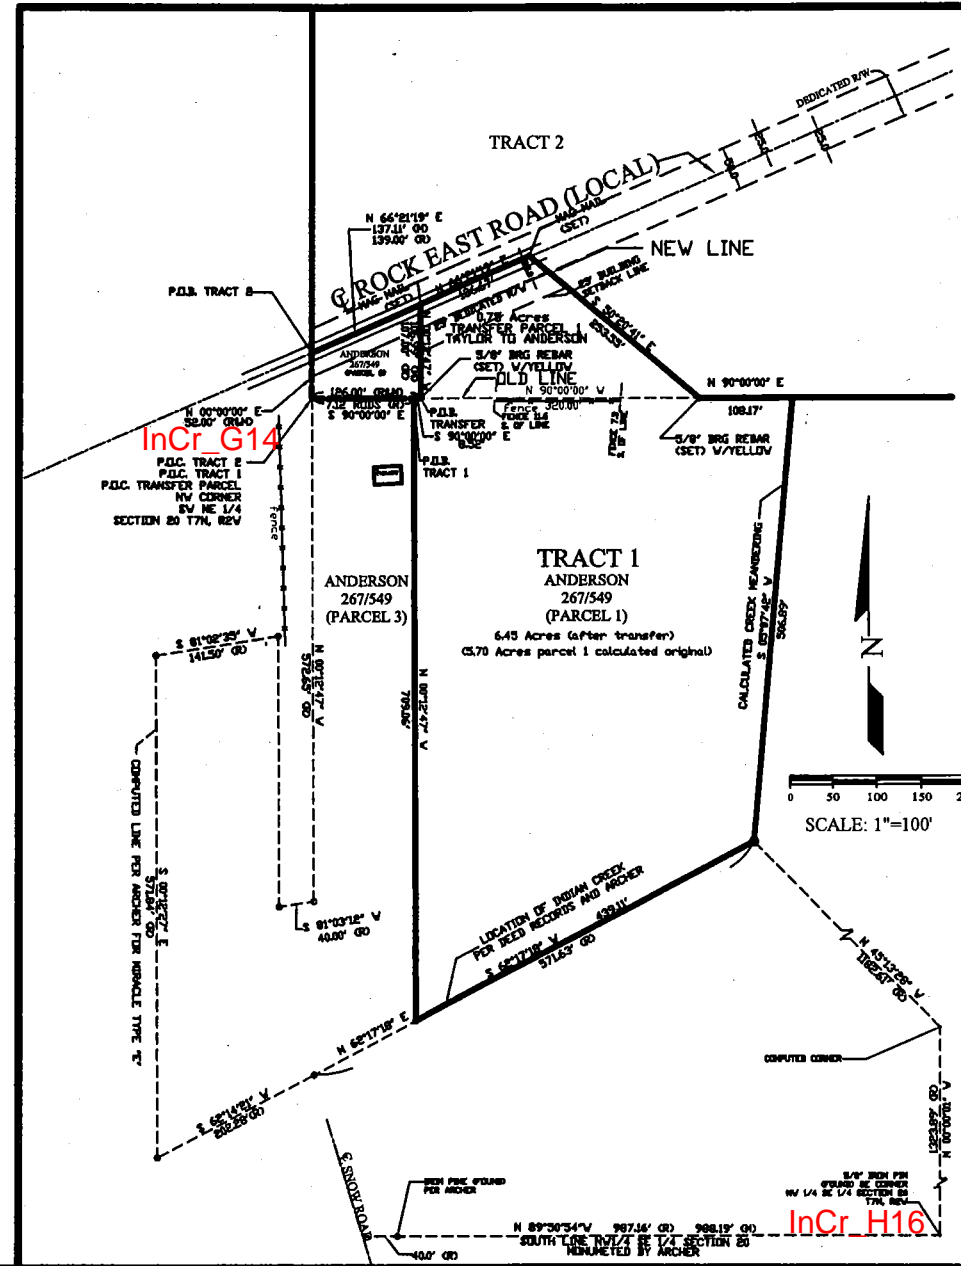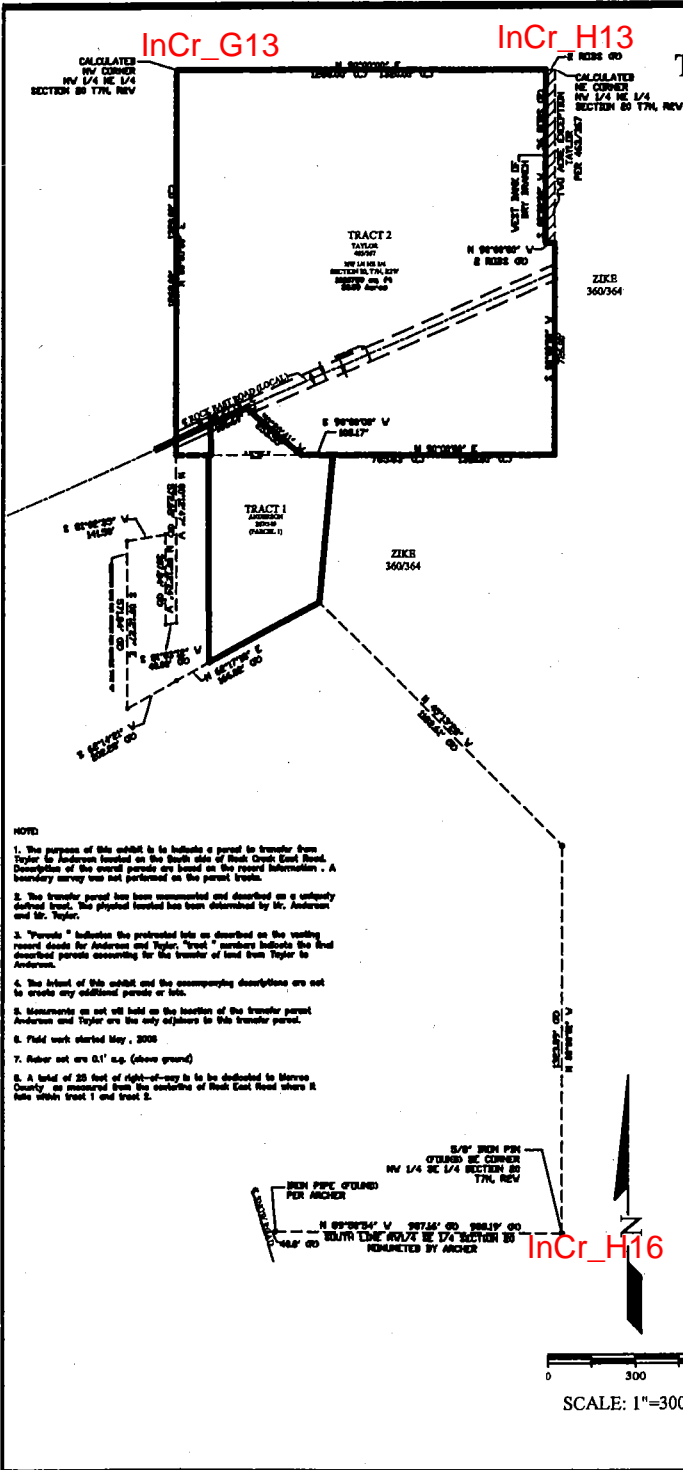

Bledsoe Riggert Guerrette
 LAND SURVEYING - CIVIL ENGINEERING
 1351 West Loop Road
 Bloomington, Indiana 47403
 P. 812-336-8277
 F. 812-336-0817
 BRG Project No. 5610

TYPE "E" EXHIBIT "A"
SURVEY
 FOR
JOHN ANDERSON

SURVEYED BY: J.S.
 DRAWN BY: D.L.A.
 CHECKED BY: B.G.
 DATE: MAY, 2008

TYPE "E" EXHIBIT

1 OF 2

PROJECT NO. **5610**

MONROE COUNTY, INDIANA
Roger L. and Betty L. Taylor
Deed Book 403, Page 467
Job # 5610

EXHIBIT "A"

TYPE "E" ADMINISTRATIVE SUBDIVISION PART OF THE SW 1/4 AND NW 1/4 OF THE NW 1/4 SECTION 20 T7N, R2W MONROE COUNTY, INDIANA

DEALER PARCEL 1
The Southeast Quarter of the Southwest Quarter of Section 17, Township 7 North, Range 2 West, in Monroe County, Indiana;

DEALER PARCEL 2
Also the Northeast Quarter of the Northwest Quarter of Section 20, Township 7 North, Range 2 West, in Monroe County, Indiana;

DEALER PARCEL 3 - TYPE "C" PARCEL TO BE REDESCRIBED
Also the Northeast Quarter of the Northwest Quarter of Section 20, Township 7 North, Range 2 West, in Monroe County, Indiana, excepting therefrom the following described tract, bounded as follows, to-wit: Beginning at the Southwest corner of said Quarter Quarter, running East 126 feet; thence North 107 feet to center of the Road; thence Southeast with center of the Road about 178 feet to West line of said Quarter Quarter; thence South 52 feet to the place of beginning, containing in this exception one fourth acre, more or less. Excepting also therefrom the following described tract, bounded as follows, to-wit: Beginning at the Northeast corner of the Northeast Quarter of the Northwest Quarter of Section 20, Township 7 North, Range 2 West, running 2 rods West; thence South on the West bank of dry branch 38 rods; thence 2 rods East across said branch; thence South 8 rods to center of stone road; thence East 8 rods; thence North 39 rods to place of beginning, containing in this exception 2 acres, more or less.

Record Vested Parcel Descriptions
John G. Anderson & Lydia Anderson
Deed Book 267, Page 548
Job # 5610

ANDERSON PARCEL 1 - TYPE "E" PARCEL TO BE REDESCRIBED
Beginning at a point seven and twelve hundredths (7.12) rods East of the Northwest corner of Southeast quarter of the Northwest quarter of Section 20, Township 7 North, Range 2 West, running due East to Indian Creek; thence South with meanderings of said creek to a point 7.12 rods East of the West line above described quarter quarter; thence North to place of beginning.

ANDERSON PARCEL 2
Also, a part of the Northwest quarter of the Northwest quarter of Section Twenty (20), Township Seven (7) North, Range (1) West, bounded as follows: Beginning at the Southwest corner of said quarter quarter, running East one hundred twenty-six (126) feet; thence North one hundred seven (107) feet to the center of the Road; thence South with center of the Road about one hundred thirty-nine (139) feet to West line of said quarter quarter; thence South fifty-two (52) feet to place of beginning.

ANDERSON PARCEL 3
Also a part of the Southeast quarter of the Northwest quarter of Section Twenty (20), Township Seven (7) North, Range Two (2) West, described as follows, beginning at the Northwest corner of above quarter quarter, running East Seven (7) rods and Two (2) feet; thence South to center of Indian Creek; thence Southeast with meanderings of said creek to west line of above quarter quarter; thence North (46) rods to place of beginning, excepting therefrom the following described tract, a part of the Southeast quarter of the Northwest quarter of Section 20, Township 7 North, Range 2 West of the Second Principal Meridian, Monroe County, Indiana, bounded and described as follows, to-wit: Beginning at a point on the West boundary of said quarter quarter four hundred forty-three feet (443) South of the center of a pile road known as Rock East Road running with said West boundary a distance of three hundred sixty-five (365) feet to the third corner of Indian Creek; thence North 66 54' East along and with said Indian Creek a distance of thirty-one feet (31) feet; thence running North 4 38' West a distance of three hundred fifty-one (351) feet and to the point of beginning.

REPORT OF SURVEY JOB #5610

In accordance with Title 36S, 1-12-1 through 1-12-28 of the Indiana Administrative Code, the following observations and opinions are admitted regarding the various uncertainties in the locations of the lines and corners established on this survey as a result of:

- Variances in the reference monuments;
- Discrepancies in record descriptions and plans;
- Inconformities in lines of occupation and;
- Random Errors in Measurement (Theoretical Uncertainty);

The theoretical uncertainty (due to random errors in measurement) of the corners of the subject tract established this survey is within the specifications for a Class D Survey (1/8 foot) as defined in IAC 36S.

This survey was performed at the request of John Anderson and Roger Taylor. The purpose is for the conveyance of 0.75 acres from Taylor to Anderson. The boundaries of which defined physically by these corners. All sides of the 0.75 acre parcel to be conveyed will adjoin either Anderson or Taylor or both. A Type "E" Administrative Subdivision as defined by the Indiana County Zoning Ordinance is the best used to convey the parcel and reestablish the present tracks. No additional tax parcels are created. Final descriptions of Anderson and Taylor with and without the 0.75 acre parcel are based on record descriptions. These parcels should have a Boundary Survey completed on them prior to any other conveyance affecting them. Monuments placed for the 0.75 acre parcel are considered to hold regardless of the described location from any subsequent local- or survey work. An Administrative Subdivision by Steve Archer and deed calls for adjacent lands were used as the basis of bearings for the 0.75 acre description. The purpose of the transfer is for Mr. Anderson to construct a pole building on the 0.75 acre parcel.

MONUMENTS FOUND: Section 20, Township 7 North Range 2 West

- 5/8" iron pin SE corner NW quarter SE quarter per Archer drawing for lot 4.
- 3/4" iron pin at SW corner NW quarter SE quarter per Archer drawing for lot 4.
- As-built centerline of Rock East Road
- Physical markers by subject deed owners for the location of 0.75 acre.
- Two 5/8" rebar marking potential lot 4 line and Church property. Not used.

ESTABLISHMENT OF LINES AND CORNERS:

As a result of the above observations, it is my opinion that the uncertainties in the location of the lines and corners established on this survey are as follows:

Due to variances in reference monuments; up to 1 foot as noted between #1 and #2. Uncertainty of the overall parcels is not determined.

Due to discrepancies in the record descriptions; Record descriptions were held as nearly as possible. As-built work on creek, dry branch, gravel drive, structures and Rock East Road is necessary to properly measure the 0.75 acre parcel transferred is situated in such a way that the parties will only affect Anderson and Taylor and they have positioned the lines based on physical necessity.

Due to inconformities in lines of occupation; No inconformities on the 0.75 acre parcel due to the prescribed location by Anderson and Taylor.

Anderson New Description-New Tract 1

Commencing at the southeast corner of the northeast quarter of the northeast quarter of Section 20 Township 7 North Range 2 West, Monroe County, Indiana; thence NORTH 90 degrees 00 minutes 00 seconds EAST, 117.48 feet; Point of Beginning; thence continuing NORTH 90 degrees 00 minutes 00 seconds EAST, 8.52 feet; thence NORTH 00 degrees 12 minutes 47 seconds WEST to a MAG nail in the as-built center of Rock East Road; thence NORTH 86 degrees 21 minutes 19 seconds East along said as-built centerline, 136.87 feet to a MAG nail; thence leaving said as-built centerline SOUTH 50 degrees 20 minutes 41 seconds EAST, 253.55 feet to a 5/8" rebar with yellow plastic cap stamped, "BRG 200082004"; thence NORTH 90 degrees 00 minutes 00 seconds EAST to the northeast corner of a parcel in the name of John B. Anderson and Lydia Anderson, Husband and Wife as recorded in Deed Book 267 Page 548 Office of the Monroe County Recorder, said point being on the west line of a parcel in the name of Kenny and Veld Zhe as recorded in Deed Book 380 Page 364 Office of said Recorder; thence Southeast with meanderings of said creek to a point 7.12 rods East of the West line above described quarter quarter; thence NORTH 00 degrees 12 minutes 47 seconds WEST parallel with said west line, 708.08 feet to the Point of Beginning of this description containing 6.66 acres more or less.

Roger L. and Betty L. Taylor
New Description
Tract 1
Job # 5610

Part of the Northwest Quarter of the Northwest Quarter of Section 20, Township 7 North, Range 2 West, in Monroe County, Indiana, being more particularly described as follows:

Commencing at the southeast corner of the northeast quarter of the northeast quarter of Section 20 Township 7 North Range 2 West, Monroe County, Indiana; thence NORTH 00 degrees 00 minutes 00 seconds EAST along the west line of said quarter quarter, 52.00 feet to the Point of Beginning being in the as-built center of Rock East Road; thence continuing NORTH 00 degrees 00 minutes 00 seconds EAST along the west line of said quarter quarter, 1288 feet to the northeast corner of the northeast quarter of the northeast quarter of said Section 20; thence NORTH 90 degrees 00 minutes 00 seconds EAST along the north line of said quarter quarter, 1288 feet to the northeast corner of a parcel as described as an exception in a deed in the name of Roger L. and Betty L. Taylor as recorded in Deed Book 463 Page 367 Office of the Monroe County Recorder, said northeast corner being described as being the east line of a dry branch; thence SOUTH along said west bank as described, 38 rods; thence WEST 2 rods to the east line of the northwest quarter of the northeast quarter of said Section 20; thence SOUTH along the east line of said quarter quarter, 726 feet to the south line of said quarter quarter being the north line of a parcel in the name of Kenny and Veld Zhe as recorded in Deed Book 380 Page 364 Office of the Monroe County Recorder; thence NORTH 90 degrees 00 minutes 00 seconds WEST along said Zhe and along the south line of the northeast quarter of the northeast quarter of said Section 20, 108.17 feet; thence NORTH 50 degrees 20 minutes 41 seconds WEST, 253.55 feet to a MAG nail in the as-built centerline of Rock East Road; thence along said as-built centerline SOUTH 86 degrees 21 minutes 19 seconds East, 136.87 feet to a MAG nail; thence continuing along said as-built centerline SOUTH 86 degrees 21 minutes 19 seconds WEST, 137.11 feet to the Point of Beginning, containing 36.56 acres more or less.

Transfer Parcel Descriptions
Taylor to Anderson
Job # 5610

Commencing at the southeast corner of the northeast quarter of the northeast quarter of Section 20 Township 7 North Range 2 West, Monroe County, Indiana; thence (7.12) rods East of said Northwest corner of Southwest quarter of the Northwest quarter of Section 20, Township 7 North, Range 2 West to the Point of Beginning of this description; thence NORTH 00 degrees 12 minutes 47 seconds WEST to a MAG nail in the as-built center of Rock East Road; thence NORTH 86 degrees 21 minutes 19 seconds East along said as-built centerline, 136.87 feet to a MAG nail; thence leaving said as-built centerline SOUTH 50 degrees 20 minutes 41 seconds EAST, 253.55 feet to a 5/8" rebar with yellow plastic cap stamped, "BRG 200082004"; thence NORTH 90 degrees 00 minutes 00 seconds WEST, 320.00 feet to the Point of Beginning of this description containing 0.75 Acres more or less.

"I AFFIRM, UNDER THE PENALTIES FOR PERJURY, THAT I HAVE TAKEN REASONABLE CARE TO REDACT EACH SOCIAL SECURITY NUMBER IN THIS DOCUMENT, UNLESS REQUIRED BY LAW."

This certification does not take into consideration additional facts that on accurate and correct title search and/or examination might disclose.

Bernard A. Guerrette II
Registered Land Surveyor No. LS29900008
State of Indiana

DATE:

TYPE "E" EXHIBIT "A"
SURVEY
FOR
JOHN ANDERSON

SURVEYED BY: K.A.
DRAWN BY: D.L.S.
CHECKED BY: B.G.
DATE: MAY, 2006

TYPE "E"
EXHIBIT

2 OF 2
PROJECT NO. 5610